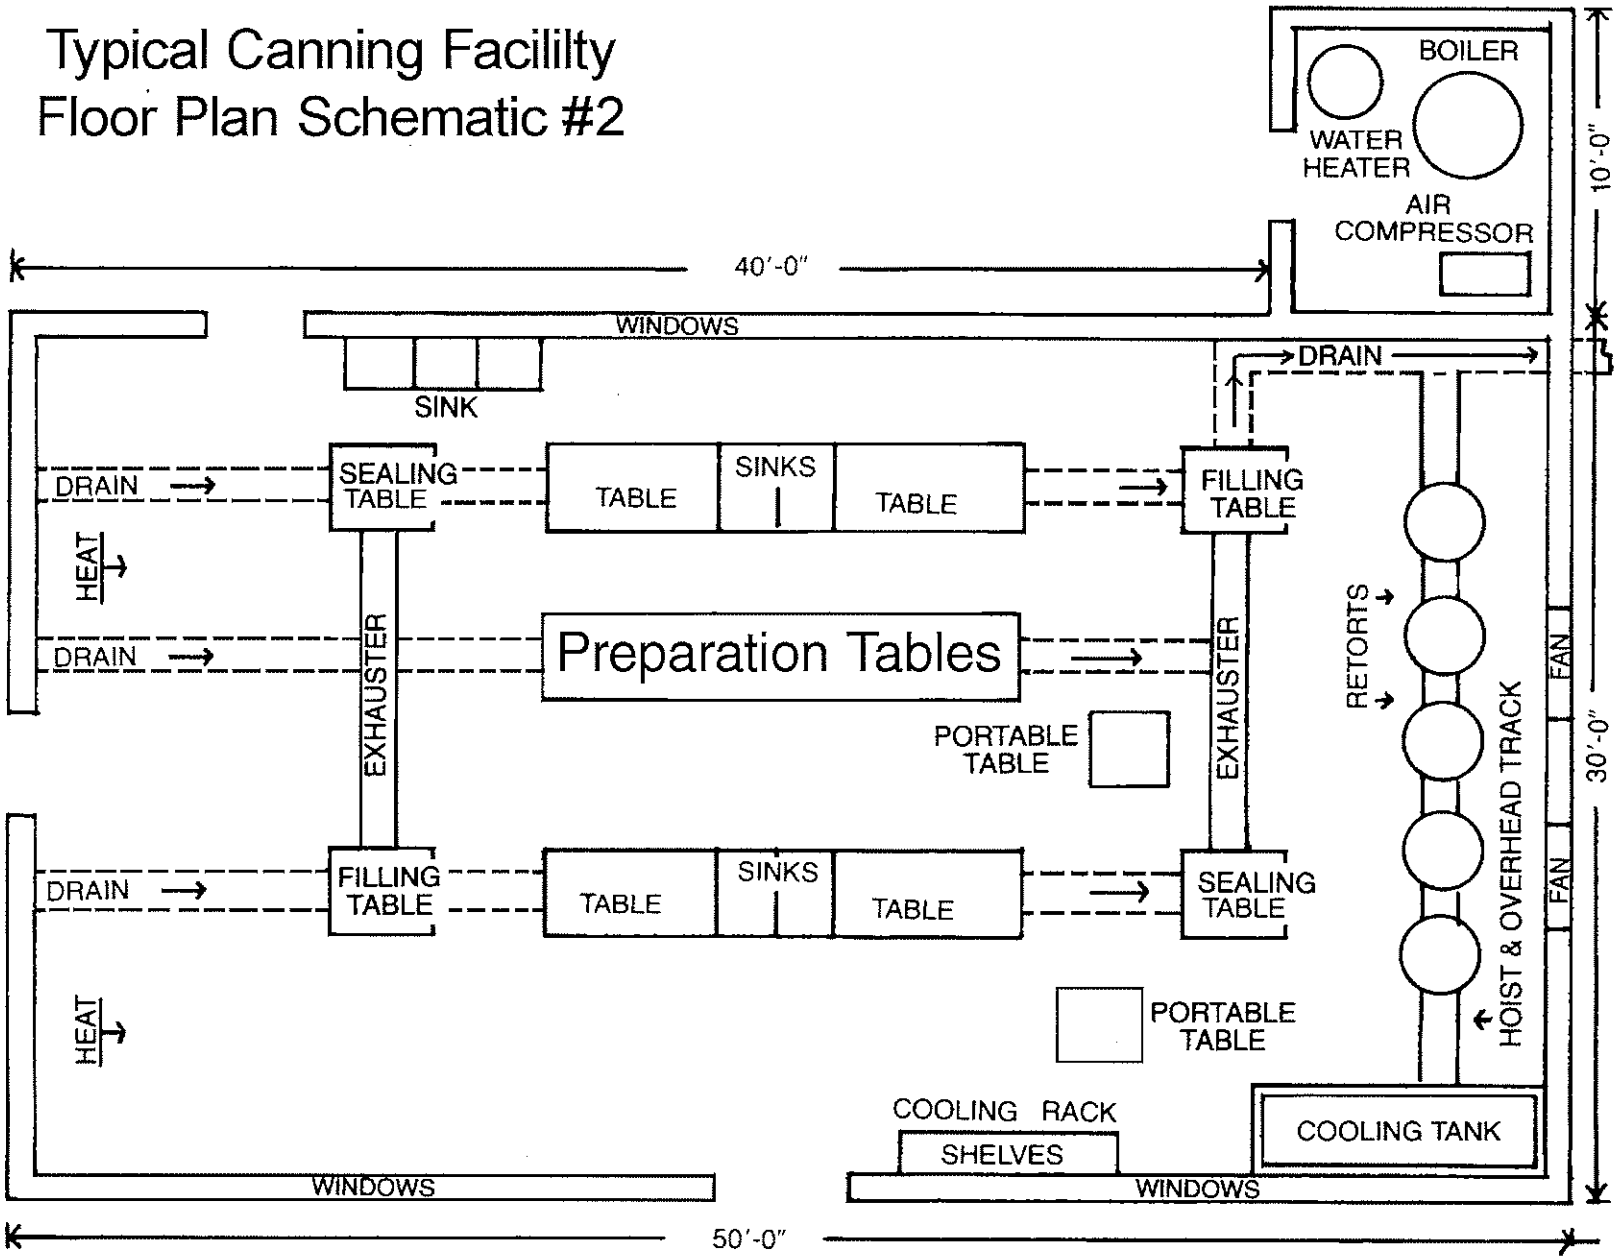Typical Canning Facililty
Floor Plan Schematic #2