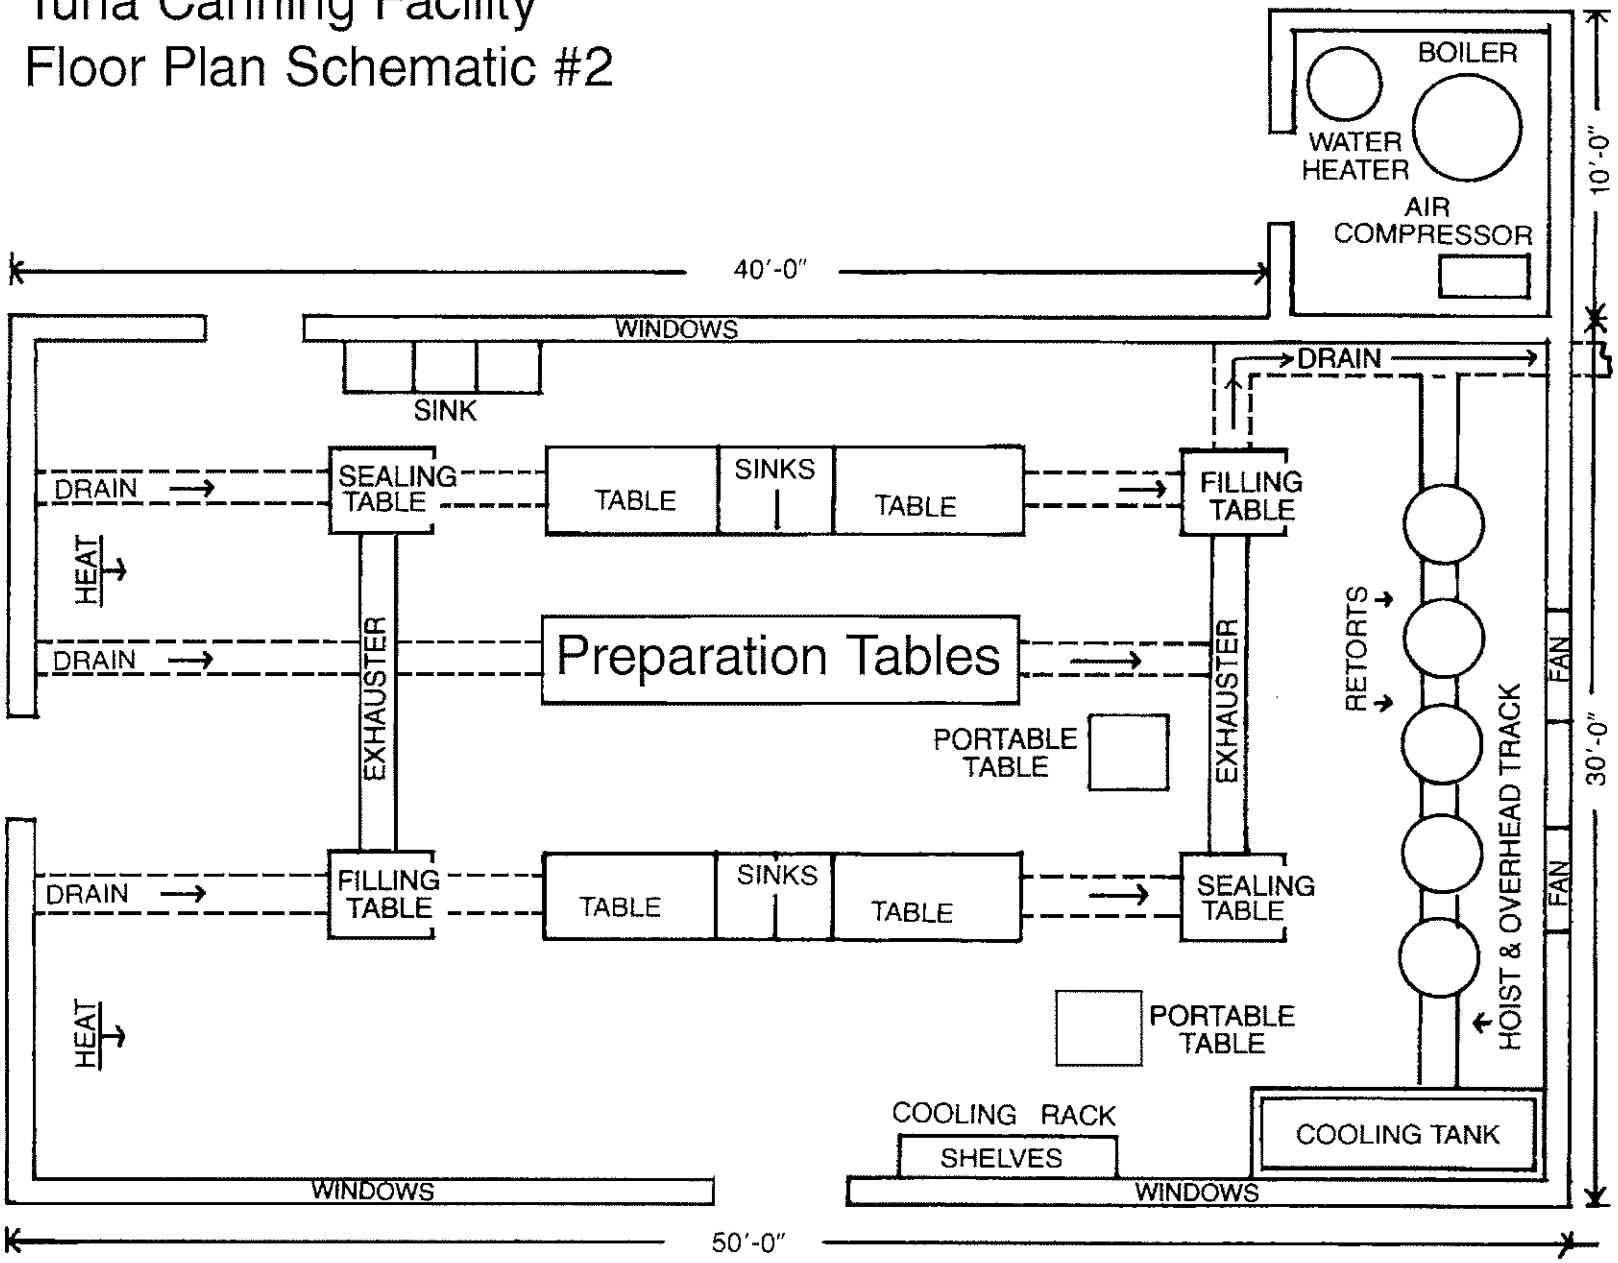Tuna Canning Facility
Floor Plan Schematic #2